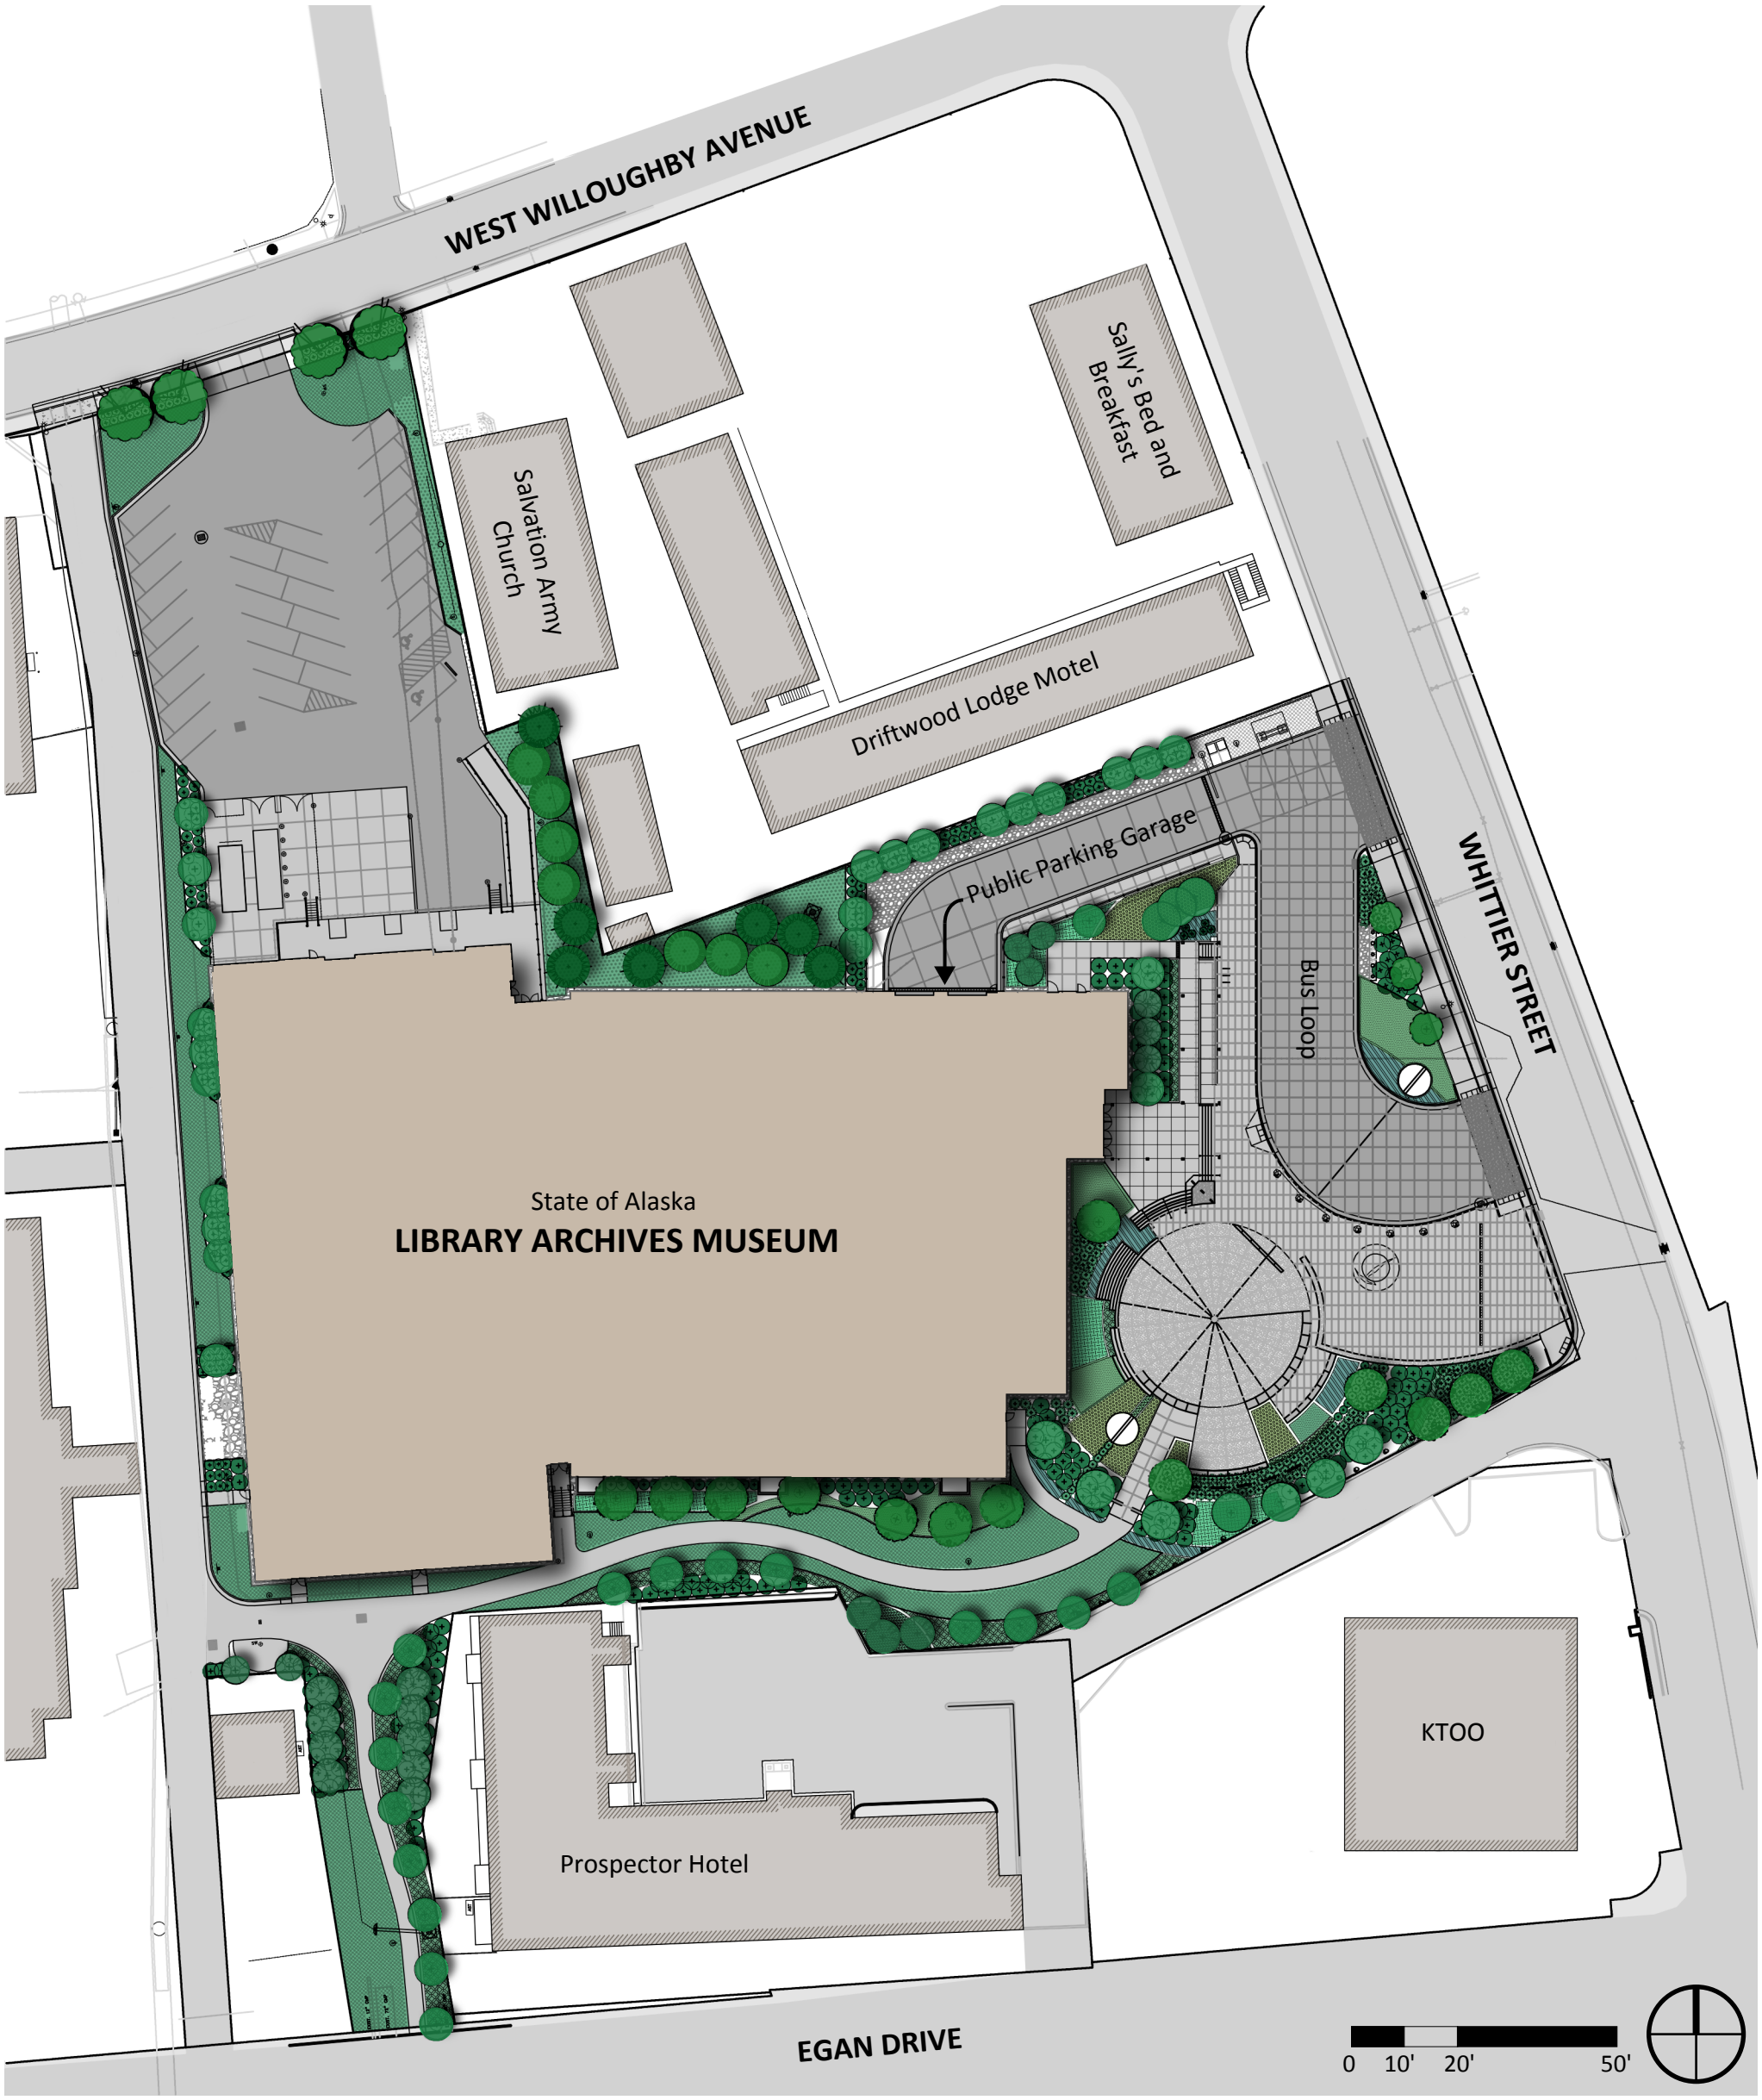SLAM Site Plan